


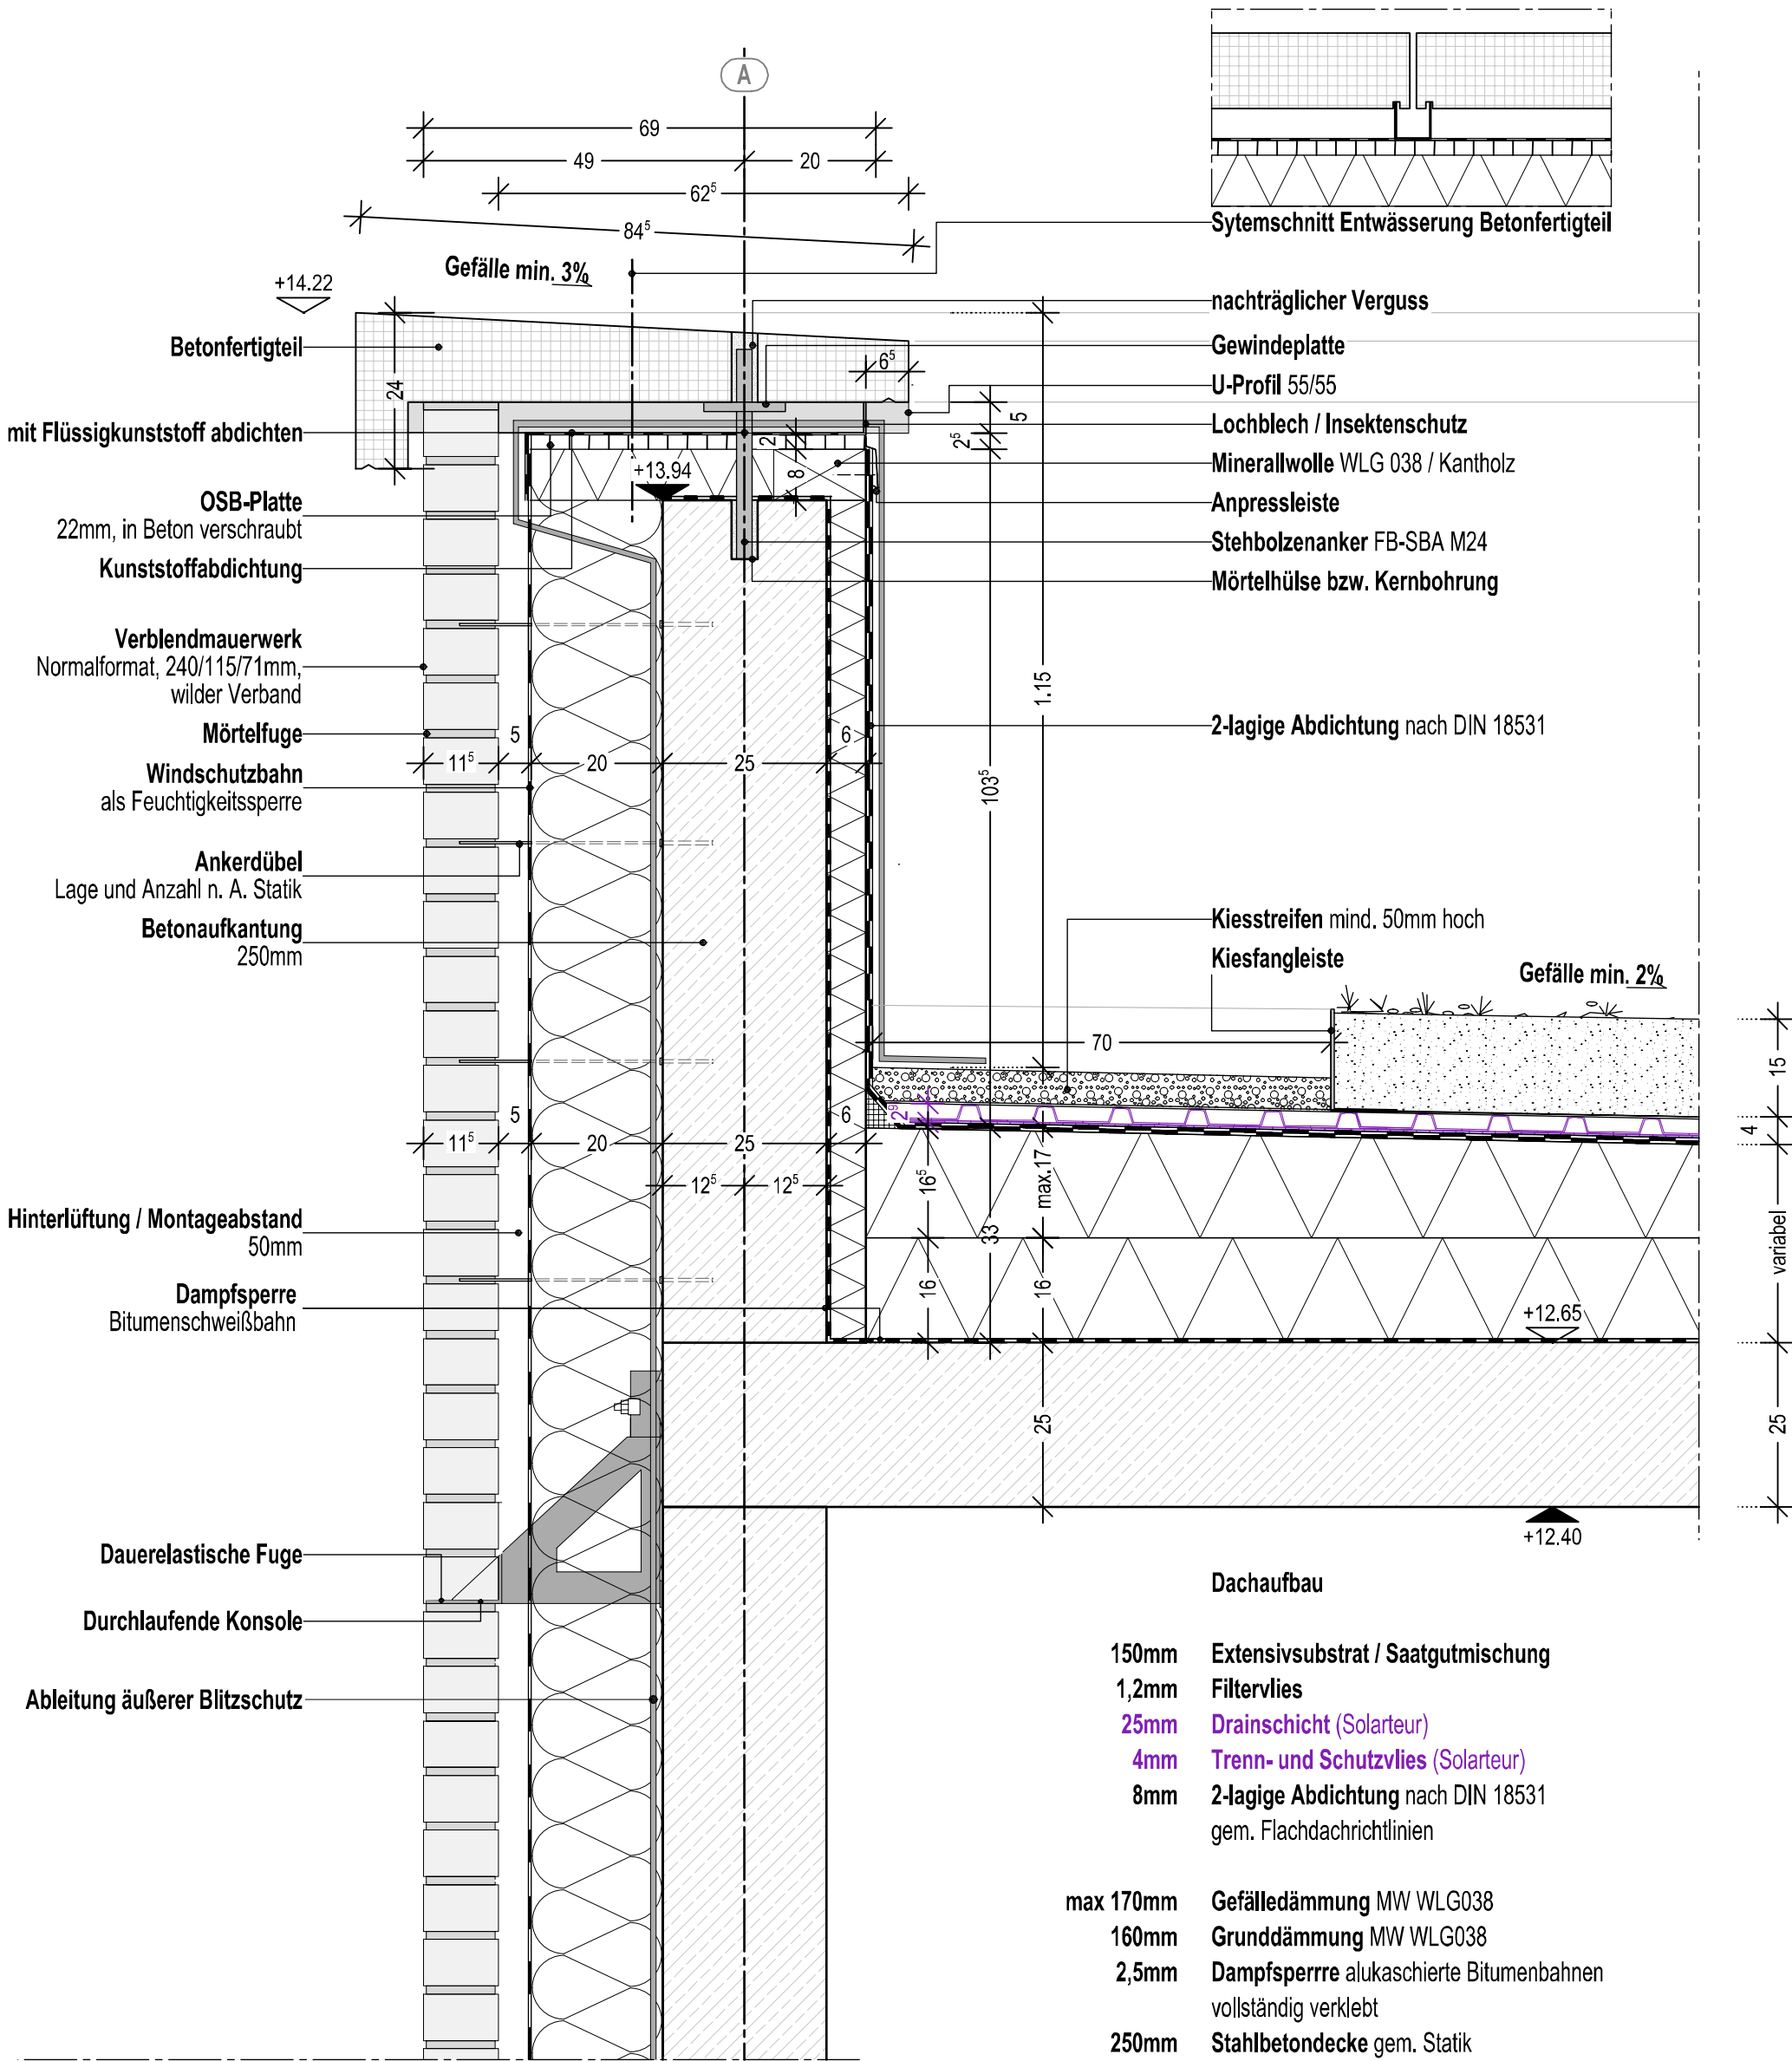

Planinhalt									
Attikaanschluss Ziegel									
Architekt	Bauherr Zentrum für Psychiatrie Süd Weingartshofer Str. 2 88214 Ravensburg +49 751 7601 0	Index	Datum	gez.	Format H/B	Maßstab	P-ID (Gewerk)	Stand	
		VA	08.04.2026	fp					
		VA	02.04.2026	ej					
		VA	24.03.2026	ej	Plan-ID	Kurzname			
		VA	29.01.2026	mt					
		0	06.05.2026	sa					
					A_ZFPW_5_- _D.DA_G02_- _6200_0	D.DA_6200_0			